



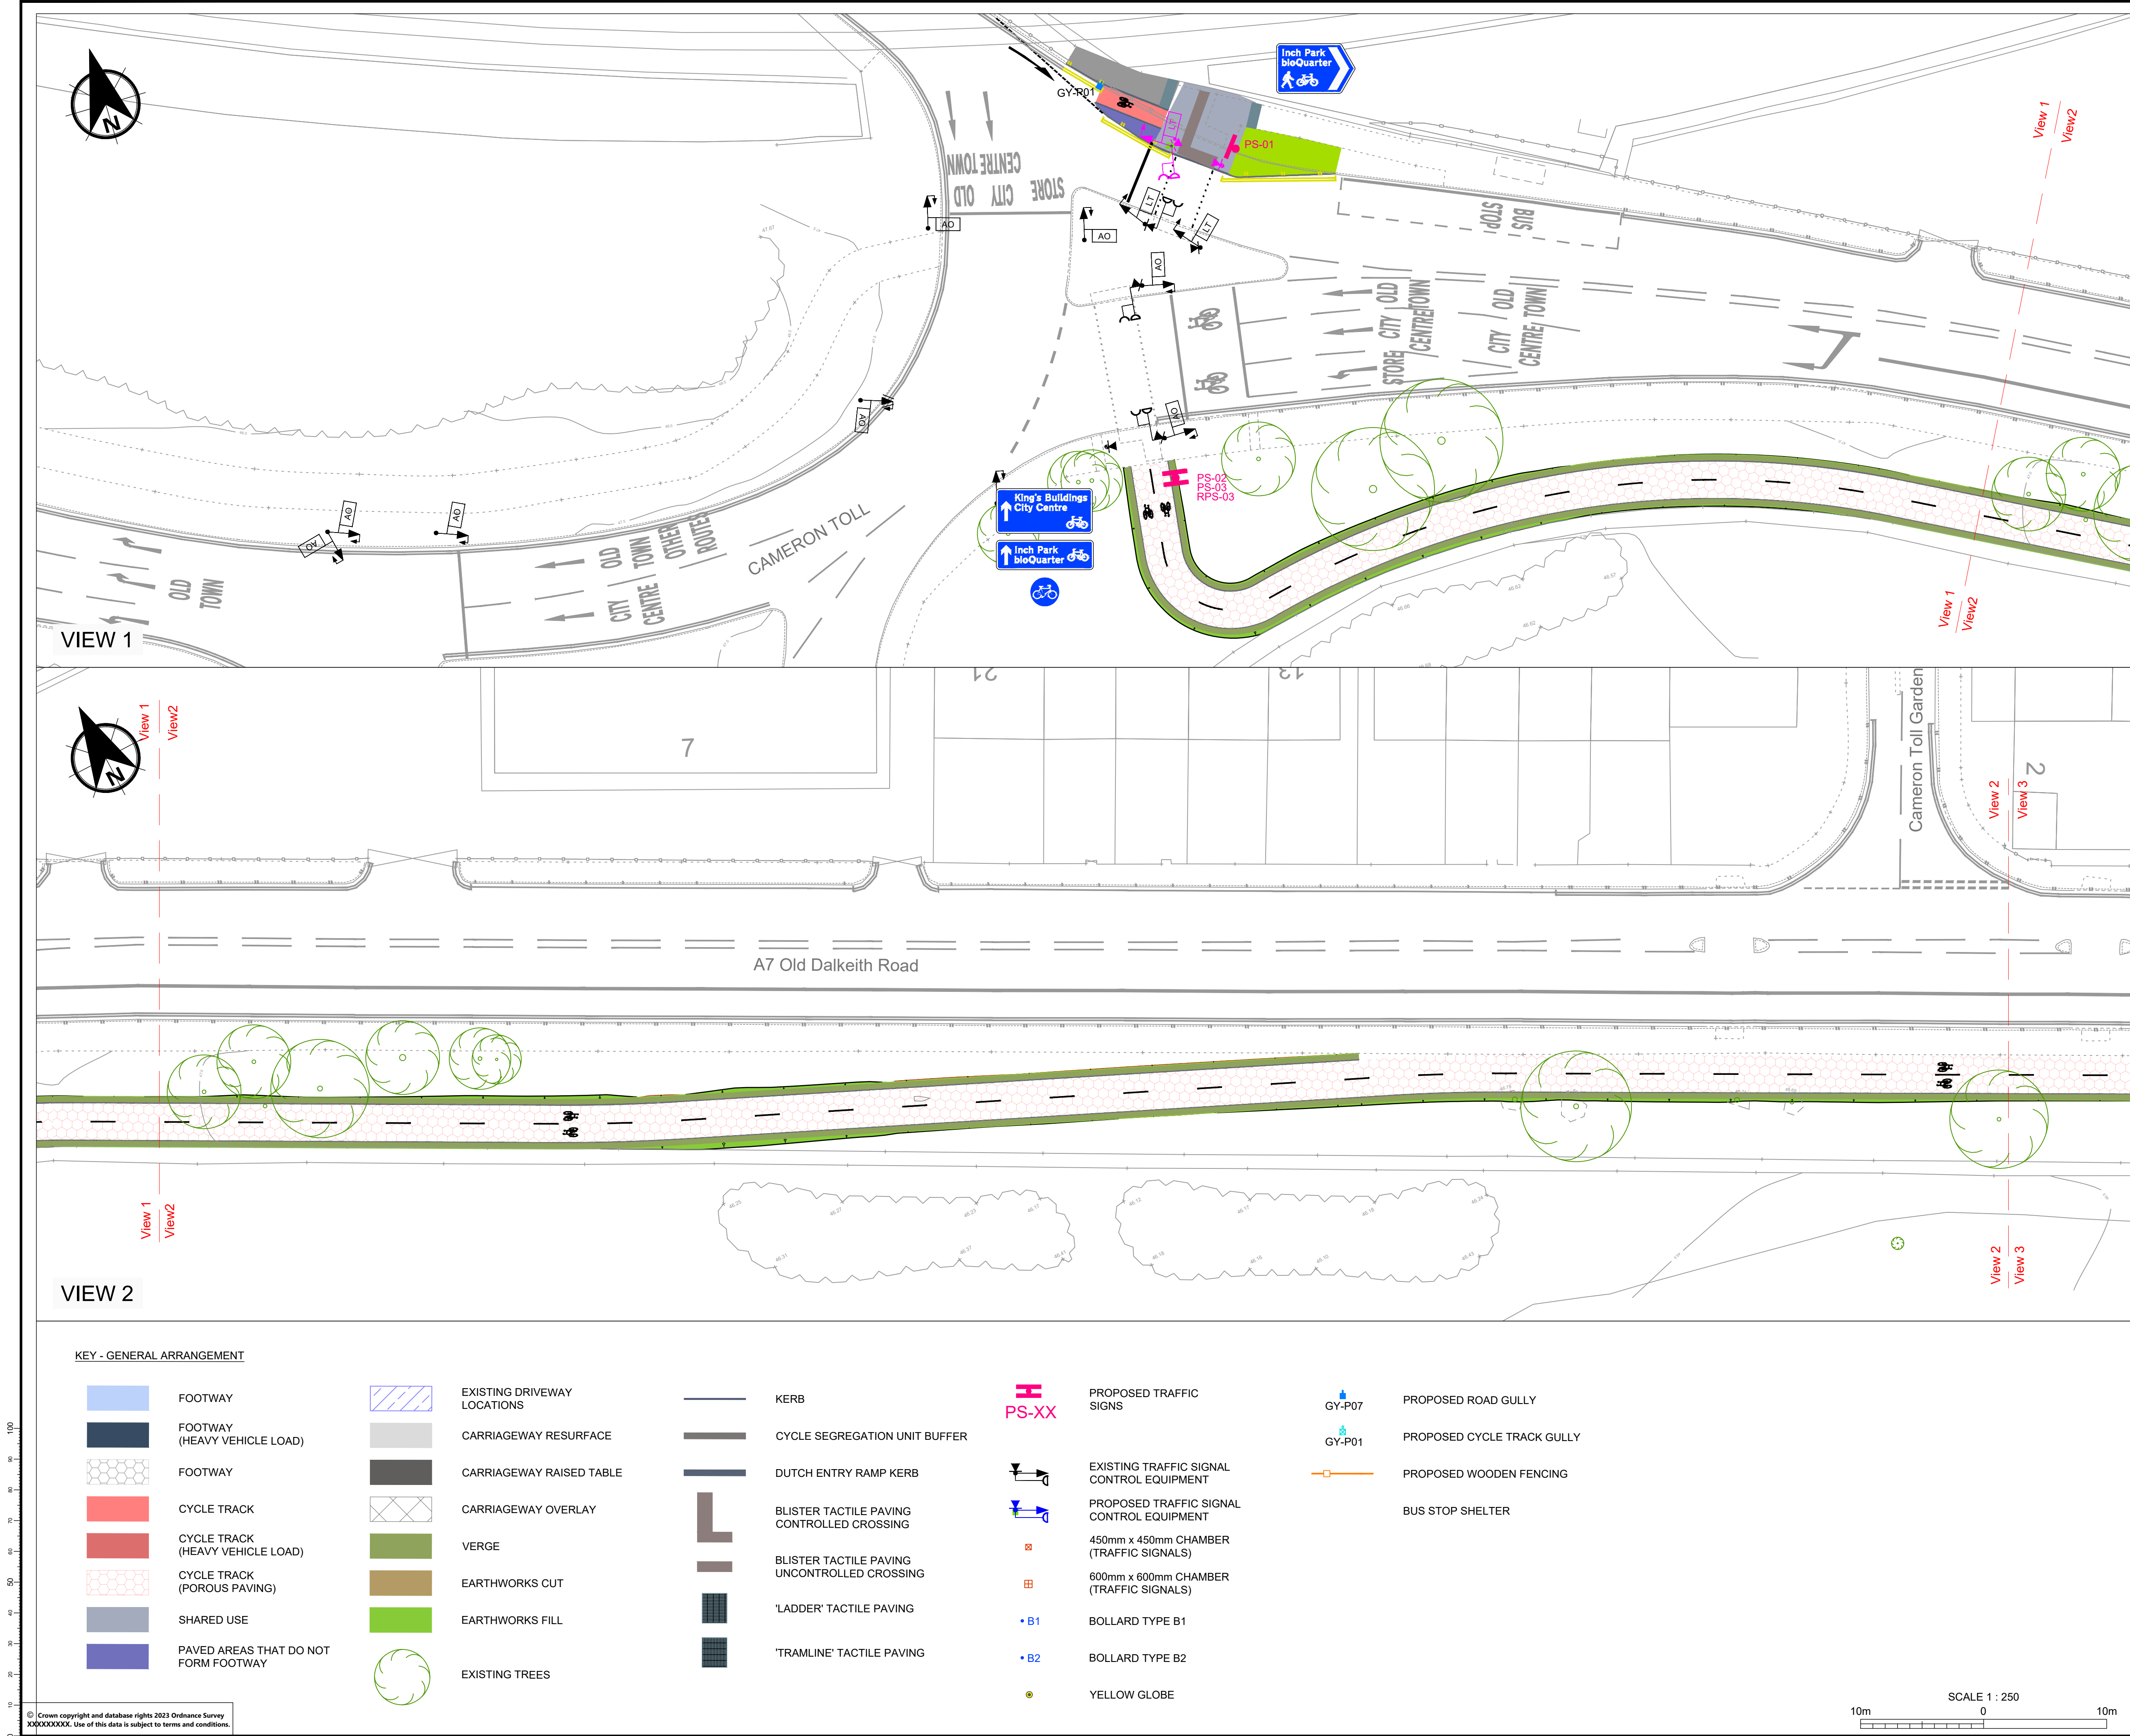

NOTES

- DO NOT SCALE FROM THIS DRAWING MANUALLY OR ELECTRONICALLY.
- THIS DRAWING IS TO BE READ IN CONJUNCTION WITH ALL OTHER RELEVANT PROJECT INFORMATION.
- ALL DIMENSIONS ARE IN METRES UNLESS OTHERWISE STATED.

KEY PLAN

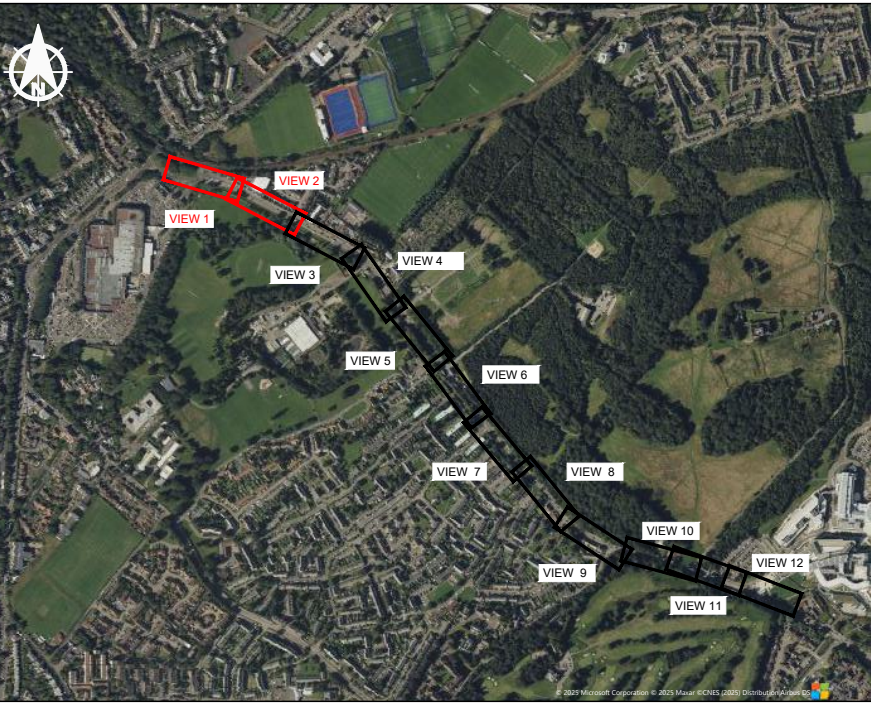

P01	05/05/2025	STAGE 4 - RSA ISSUE	AMc	AB	JM
Rev	Date	Amendment Details	Dr'n	Chk'	App'
This drawing should not be relied on or used in circumstances other than those for which it was originally prepared and for which Sweco UK Limited was commissioned. Sweco UK Limited accepts no responsibility for this drawing to any party other than the person by whom it was commissioned. Any party which breaches the provisions of this disclaimer shall indemnify Sweco UK Limited for all loss or damage arising therefrom. COPYRIGHT © Sweco 2022					
2nd Floor, Quay 2 139 Fountainbridge Edinburgh EH3 9QG Tel: +44 (0)131 550 6300 Web: www.sweco.co.uk					




Client	EDINBURGH THE CITY OF EDINBURGH COUNCIL
--------	--

Project Title	CAMERON TOLL TO BIOQUARTER ACTIVE TRAVEL ROUTE
---------------	---

Drawing Title	GENERAL ARRANGEMENT LAYOUT SHEET 01 OF 06
---------------	--

Purpose Of Issue PRELIMINARY			
Status	S0 INITIAL STATUS OR WIP		
Drawn	Designed	Checked	Approved
AMcN	AMcN	AB	CF
Sheet Size	Scale	Sweco Ref	Revision
A1	1:250	65206352	P01
Drawing Number 65206352-SWE-S4-XX-D-AT-00101			

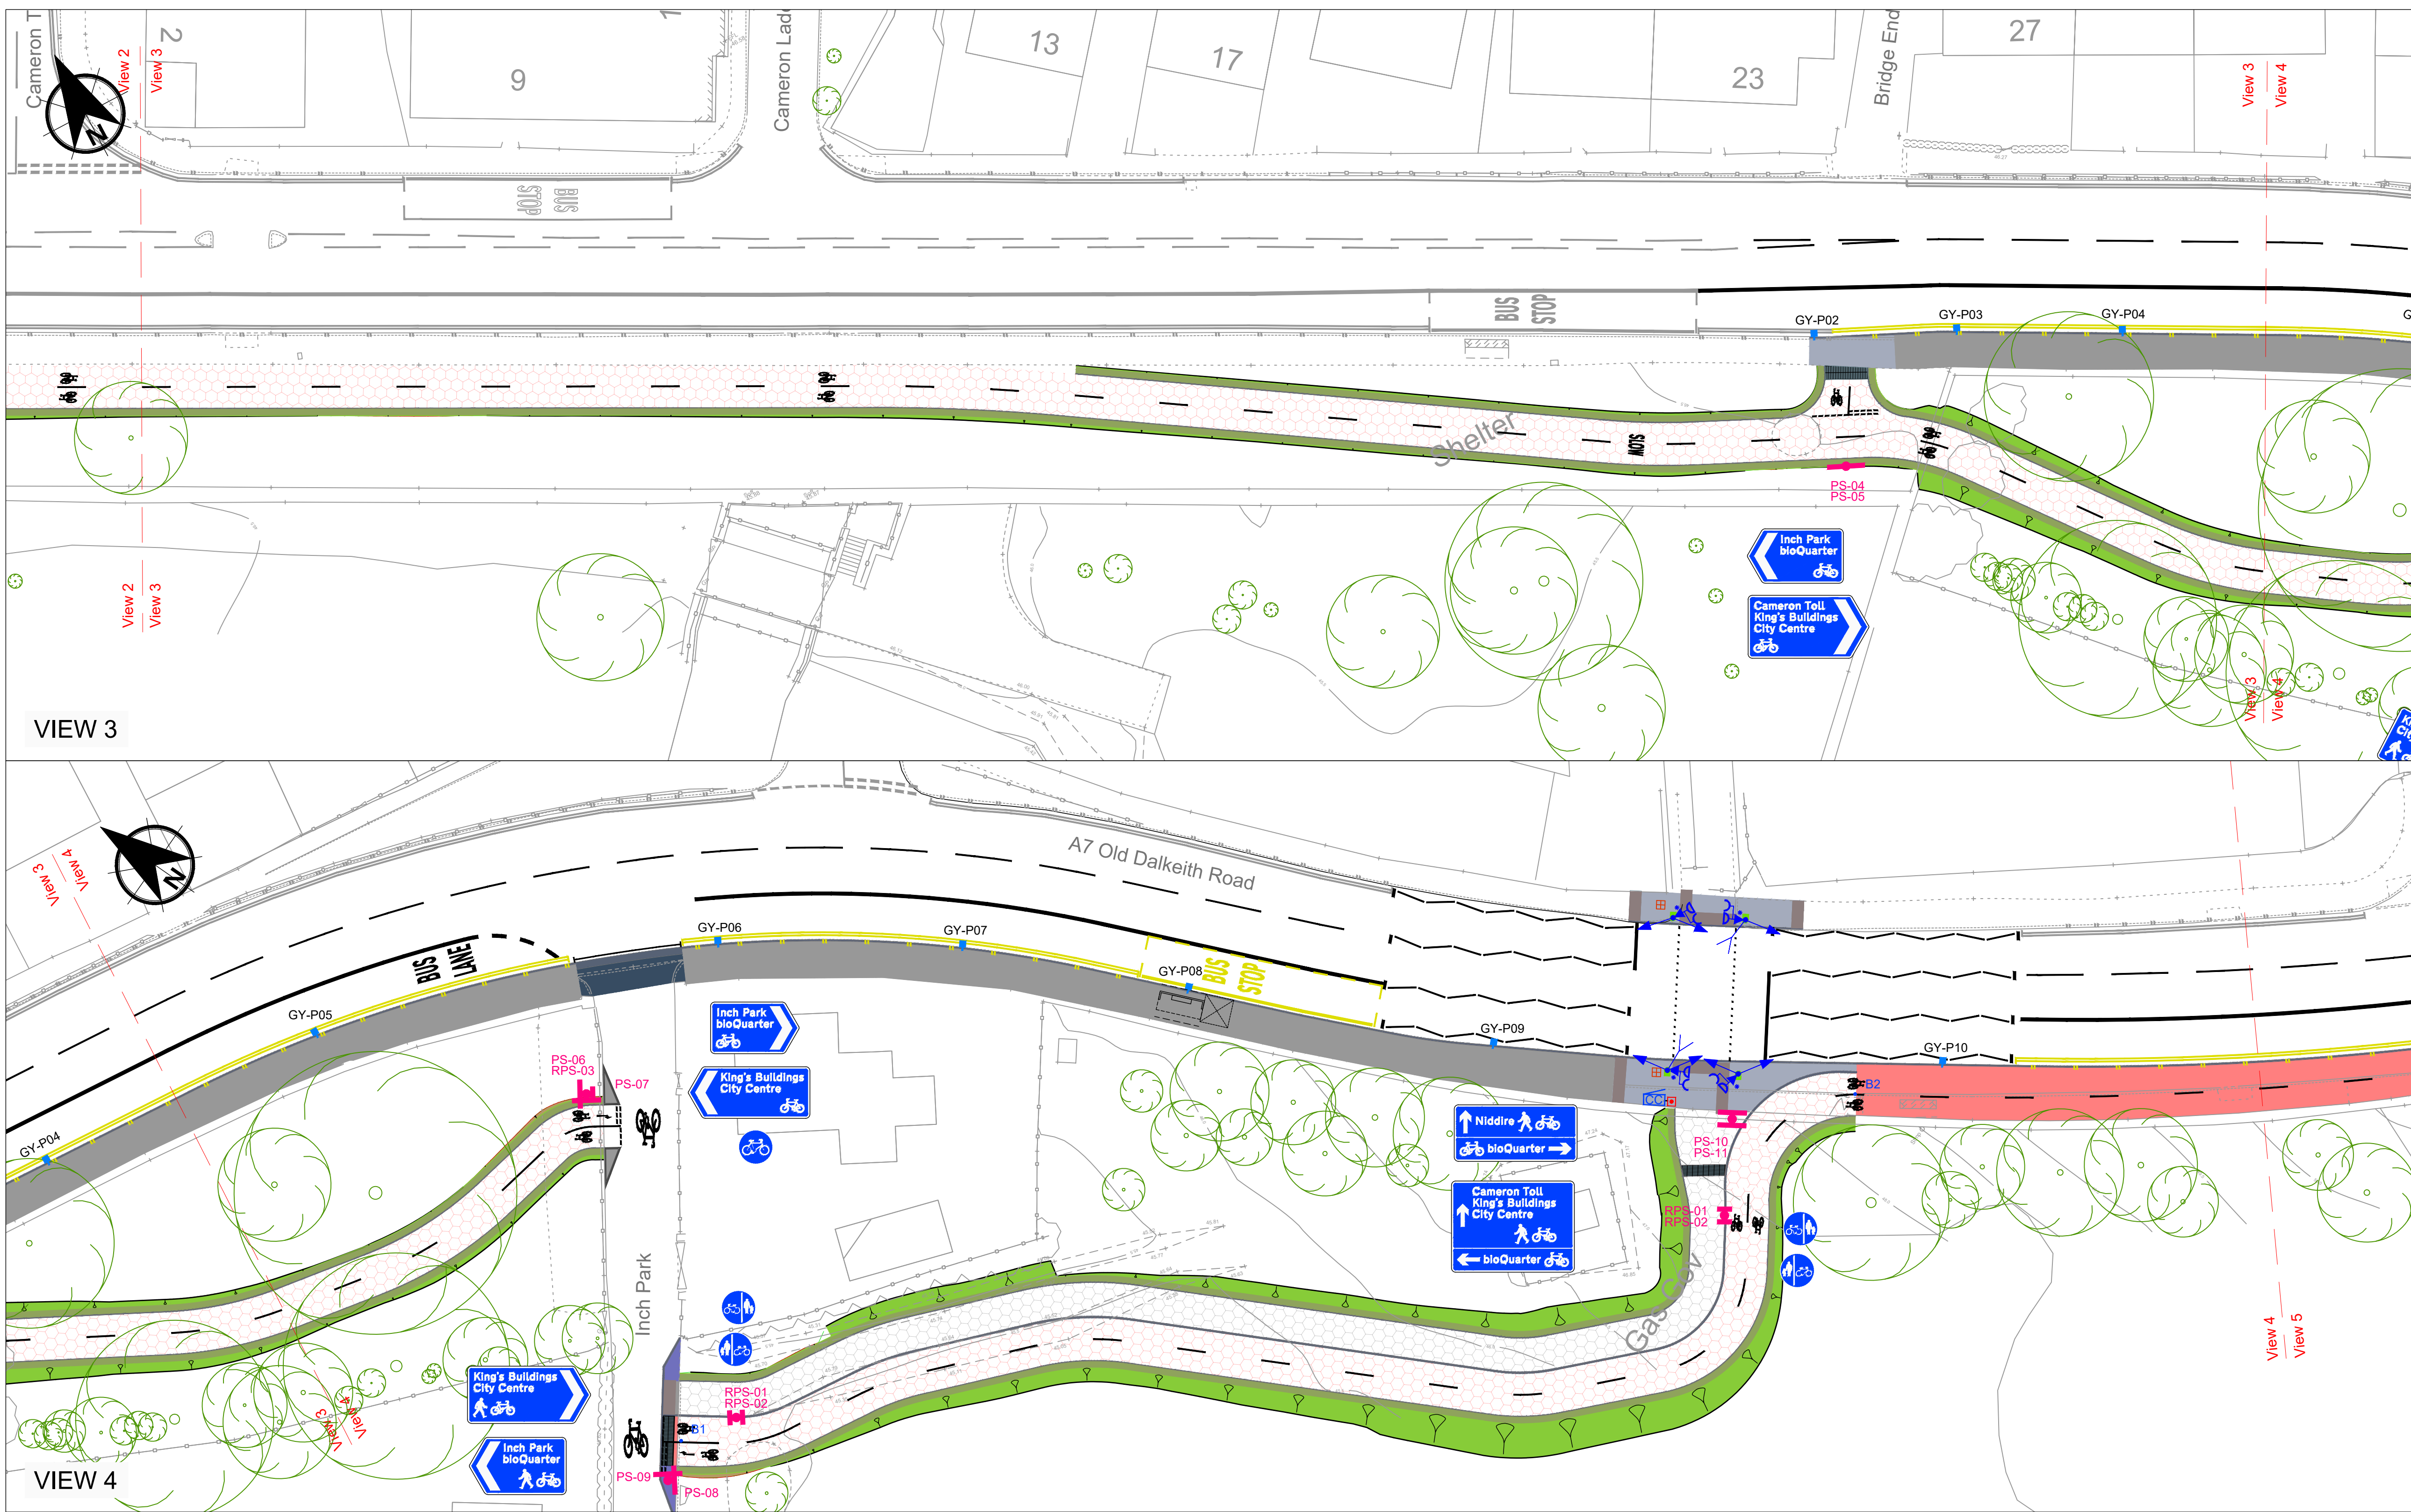

VIEW 3

VIEW 4

VIEW 2

VIEW 3

VIEW 4

VIEW 5

KEY - GENERAL ARRANGEMENT

FOOTWAY

FOOTWAY (HEAVY VEHICLE LOAD)

FOOTWAY

CYCLE TRACK

CYCLE TRACK (HEAVY VEHICLE LOAD)

CYCLE TRACK (POROUS PAVING)

SHARED USE

PAVED AREAS THAT DO NOT FORM FOOTWAY

EXISTING DRIVEWAY LOCATIONS

CARRIAGEWAY RESURFACE

CARRIAGEWAY RAISED TABLE

CARRIAGEWAY OVERLAY

VERGE

EARTHWORKS CUT

EARTHWORKS FILL

EXISTING TREES

KERB

CYCLE SEGREGATION UNIT BUFFER

DUTCH ENTRY RAMP KERB

BLISTER TACTILE PAVING CONTROLLED CROSSING

BLISTER TACTILE PAVING UNCONTROLLED CROSSING

'LADDER' TACTILE PAVING

'TRAMLINE' TACTILE PAVING

PROPOSED TRAFFIC SIGNS

EXISTING TRAFFIC SIGNAL CONTROL EQUIPMENT

PROPOSED TRAFFIC SIGNAL CONTROL EQUIPMENT

450mm x 450mm CHAMBER (TRAFFIC SIGNALS)

600mm x 600mm CHAMBER (TRAFFIC SIGNALS)

BOLLARD TYPE B1

BOLLARD TYPE B2

YELLOW GLOBE

PROPOSED ROAD GULLY

PROPOSED CYCLE TRACK GULLY

PROPOSED WOODEN FENCING

BUS STOP SHELTER

10m

0

10m

SCALE 1 : 250

© Crown copyright and database rights 2023 Ordnance Survey 1000XXXXX. Use of this data is subject to terms and conditions.

P:\65206352_CEC_2021_Cameron_Toll_EBO_Active_Travel\000\04 Deliverables Management\Drawings\PIE Stage 4\CAD\ 65206352-SWE-S4-XX-D-AT-00101 TO 00106 GA.dwg

NOTES

1. DO NOT SCALE FROM THIS DRAWING MANUALLY OR ELECTRONICALLY.

2. THIS DRAWING IS TO BE READ IN CONJUNCTION WITH ALL OTHER RELEVANT PROJECT INFORMATION.

3. ALL DIMENSIONS ARE IN METRES UNLESS OTHERWISE STATED.

KEY PLAN

P01

05/05/2025

STAGE 4 - RSA ISSUE

AMc

AB

JM

Rev

Date

Amendment Details

Dr'n

Chk'

App'

This drawing should not be relied on or used in circumstances other than those for which it was originally prepared and for which Sweco UK Limited was commissioned. Sweco UK Limited accepts no responsibility for this drawing to any party other than the person by whom it was commissioned. Any party which breaches the provisions of this disclaimer shall indemnify Sweco UK Limited for all loss or damage arising therefrom.

COPYRIGHT © Sweco 2022

2nd Floor, Quay 2

139 Fountainbridge

Edinburgh

EH3 9QG

Tel: +44 (0)131 550 6300

Web: www.sweco.co.uk

SWECO

Client

EDINBURGH

THE CITY OF EDINBURGH COUNCIL

Project Title

CAMERON TOLL TO BIOQUARTER

ACTIVE TRAVEL ROUTE

Drawing Title

GENERAL ARRANGEMENT

LAYOUT SHEET 02 OF 06

Purpose Of Issue

PRELIMINARY

Status

S0

Status Description

INITIAL STATUS OR WIP

Drawn

AMcN

Designed

AMcN

Checked

AB

Approved

CF

Sheet Size

A1

Scale

1:250

Sweco Ref

65206352

Revision

P01

Drawing Number

65206352-SWE-S4-XX-D-AT-00102




KEY - GENERAL ARRANGEMENT

	FOOTWAY		EXISTING DRIVEWAY LOCATIONS		KERB		PROPOSED TRAFFIC SIGNS		PROPOSED ROAD GULLY
	FOOTWAY (HEAVY VEHICLE LOAD)		CARRIAGEWAY RESURFACE		CYCLE SEGREGATION UNIT BUFFER		PROPOSED CYCLE TRACK GULLY		PROPOSED WOODEN FENCING
	FOOTWAY		CARRIAGEWAY RAISED TABLE		DUTCH ENTRY RAMP KERB		BUS STOP SHELTER		
	CYCLE TRACK		CARRIAGEWAY OVERLAY		BLISTER TACTILE PAVING CONTROLLED CROSSING				
	CYCLE TRACK (HEAVY VEHICLE LOAD)		VERGE		BLISTER TACTILE PAVING UNCONTROLLED CROSSING				
	CYCLE TRACK (POROUS PAVING)		EARTHWORKS CUT		'LADDER' TACTILE PAVING				
	SHARED USE		EARTHWORKS FILL		'TRAMLINE' TACTILE PAVING				
	PAVED AREAS THAT DO NOT FORM FOOTWAY		EXISTING TREES						

NOTES

- DO NOT SCALE FROM THIS DRAWING MANUALLY OR ELECTRONICALLY.
- THIS DRAWING IS TO BE READ IN CONJUNCTION WITH ALL OTHER RELEVANT PROJECT INFORMATION.
- ALL DIMENSIONS ARE IN METRES UNLESS OTHERWISE STATED.

KEY PLAN

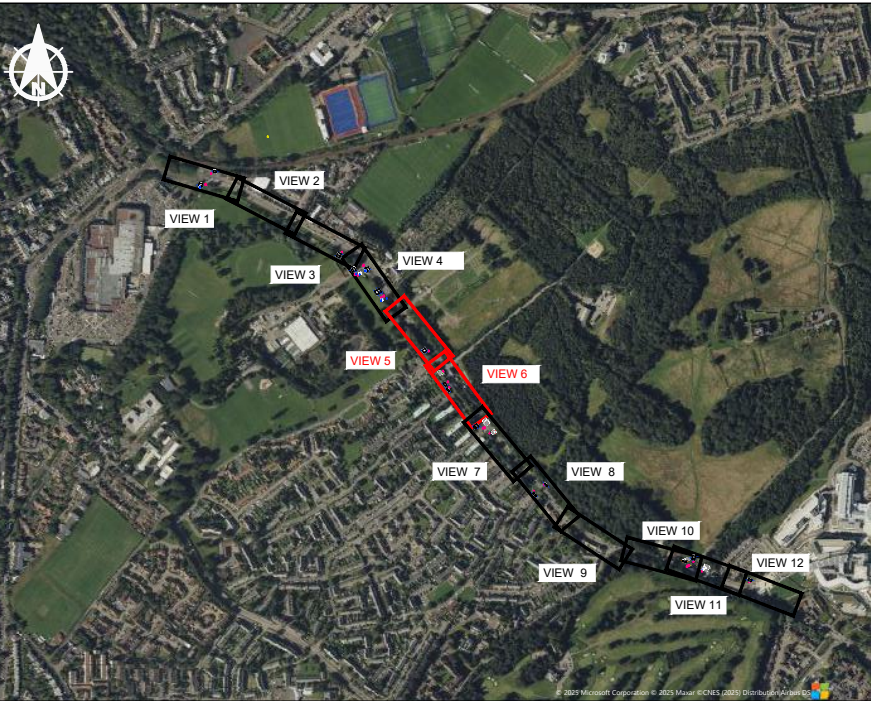

P01	05/05/2025	STAGE 4 - RSA ISSUE	AMc	AB	JM
Rev	Date	Amendment Details	Dr'n	Chk'	App'

This drawing should not be relied on or used in circumstances other than those for which it was originally prepared and for which Sweco UK Limited was commissioned. Sweco UK Limited accepts no responsibility for this drawing to any party other than the person by whom it was commissioned. Any party which breaches the provisions of this disclaimer shall indemnify Sweco UK Limited for all loss or damage arising therefrom.

COPYRIGHT © Sweco 2022

2nd Floor, Quay 2
139 Fountainbridge
Edinburgh
EH3 9QG
Tel: +44 (0)131 550 6300
Web: www.sweco.co.uk



Client

EDINBURGH
THE CITY OF EDINBURGH COUNCIL

Project Title

CAMERON TOLL TO BIOQUARTER ACTIVE TRAVEL ROUTE



Drawing Title

GENERAL ARRANGEMENT LAYOUT SHEET 03 OF 06

Purpose Of Issue

PRELIMINARY

Status	S0	Status Description	INITIAL STATUS OR WIP		
Drawn	AMcN	Designed	AMcN	Checked	AB
Sheet Size	A1	Scale	1:250	Sweco Ref	65206352
Drawing Number	65206352-SWE-S4-XX-D-AT-00103				

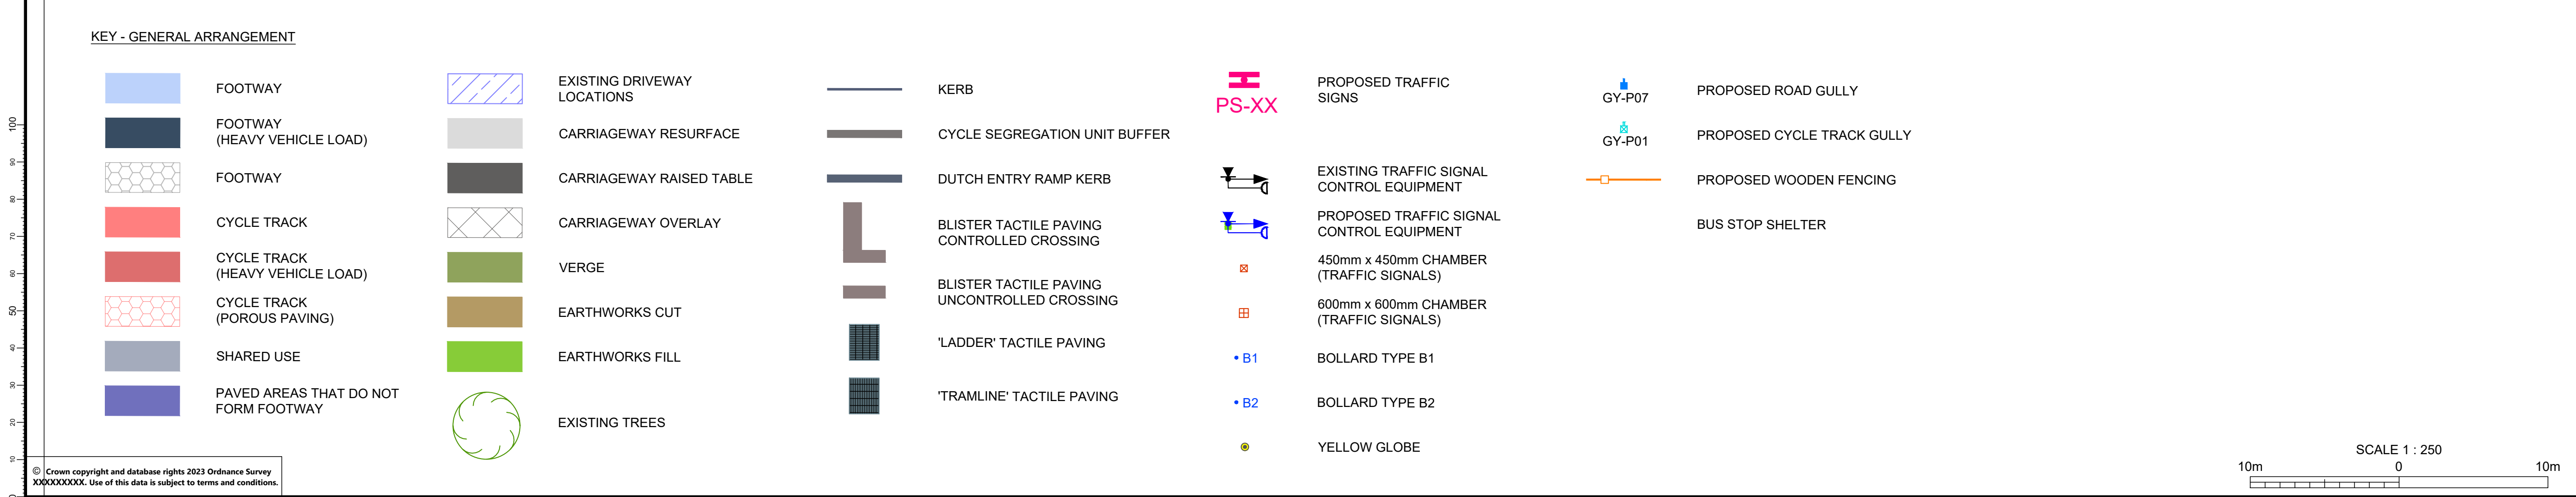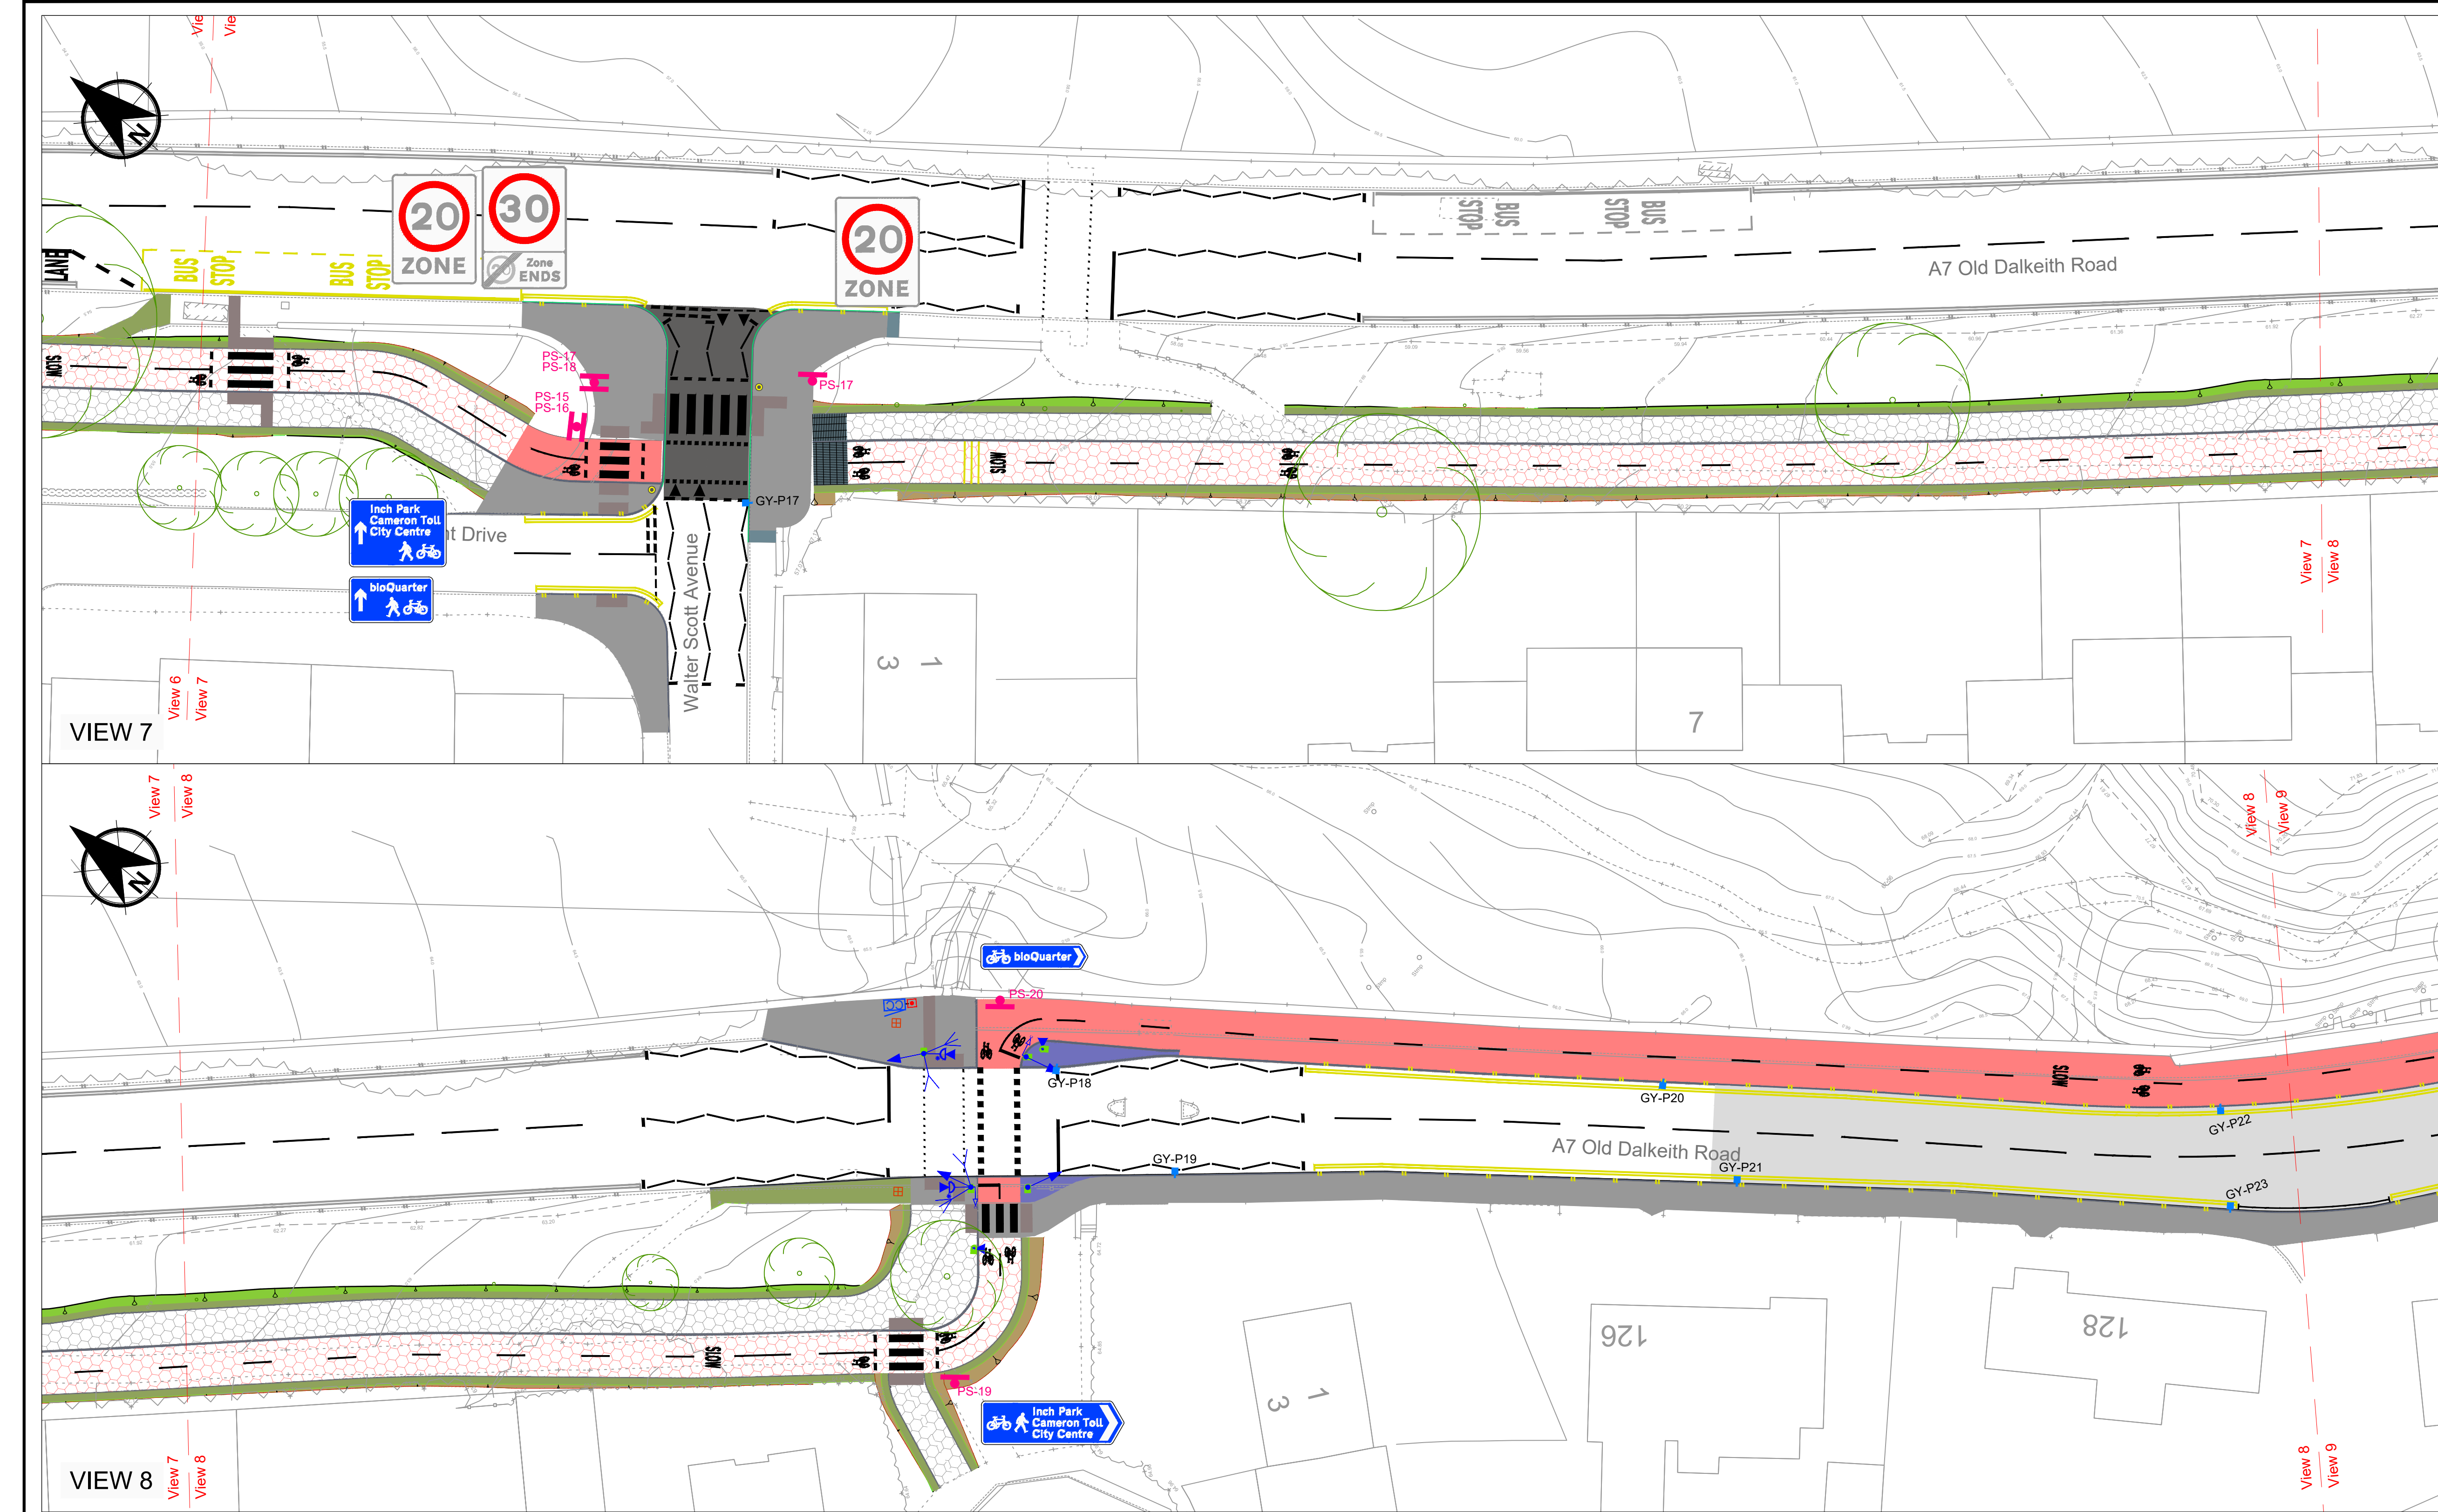

NOTES

- DO NOT SCALE FROM THIS DRAWING MANUALLY OR ELECTRONICALLY.
- THIS DRAWING IS TO BE READ IN CONJUNCTION WITH ALL OTHER RELEVANT PROJECT INFORMATION.
- ALL DIMENSIONS ARE IN METRES UNLESS OTHERWISE STATED.

KEY PLAN



P01	05/05/2025	STAGE 4 - RSA ISSUE	AMc	AB	JM
Rev	Date	Amendment Details	Dr'n	Chk'	App'

This drawing should not be relied on or used in circumstances other than those for which it was originally prepared and for which Sweco UK Limited was commissioned. Sweco UK Limited accepts no responsibility for this drawing to any party other than the person by whom it was commissioned. Any party which breaches the provisions of this disclaimer shall indemnify Sweco UK Limited for all loss or damage arising therefrom. COPYRIGHT © Sweco 2022

2nd Floor, Quay 2
139 Fountainbridge
Edinburgh
EH3 9QG
Tel: +44 (0)131 550 6300
Web: www.sweco.co.uk


SWECO



Client
CAMERON TOLL TO BIOQUARTER ACTIVE TRAVEL ROUTE

Drawing Title
GENERAL ARRANGEMENT LAYOUT SHEET 04 OF 06


Purpose Of Issue				
PRELIMINARY				
Status	Status Description			
S0	INITIAL STATUS OR WIP			
Drawn	Designed	Checked	Approved	
AMcN	AMcN	AB	CF	
Sheet Size	Scale	Sweco Ref	Revision	
A1	1:250	65206352	P01	
Drawing Number				
65206352-SWE-S4-XX-D-AT-00104				

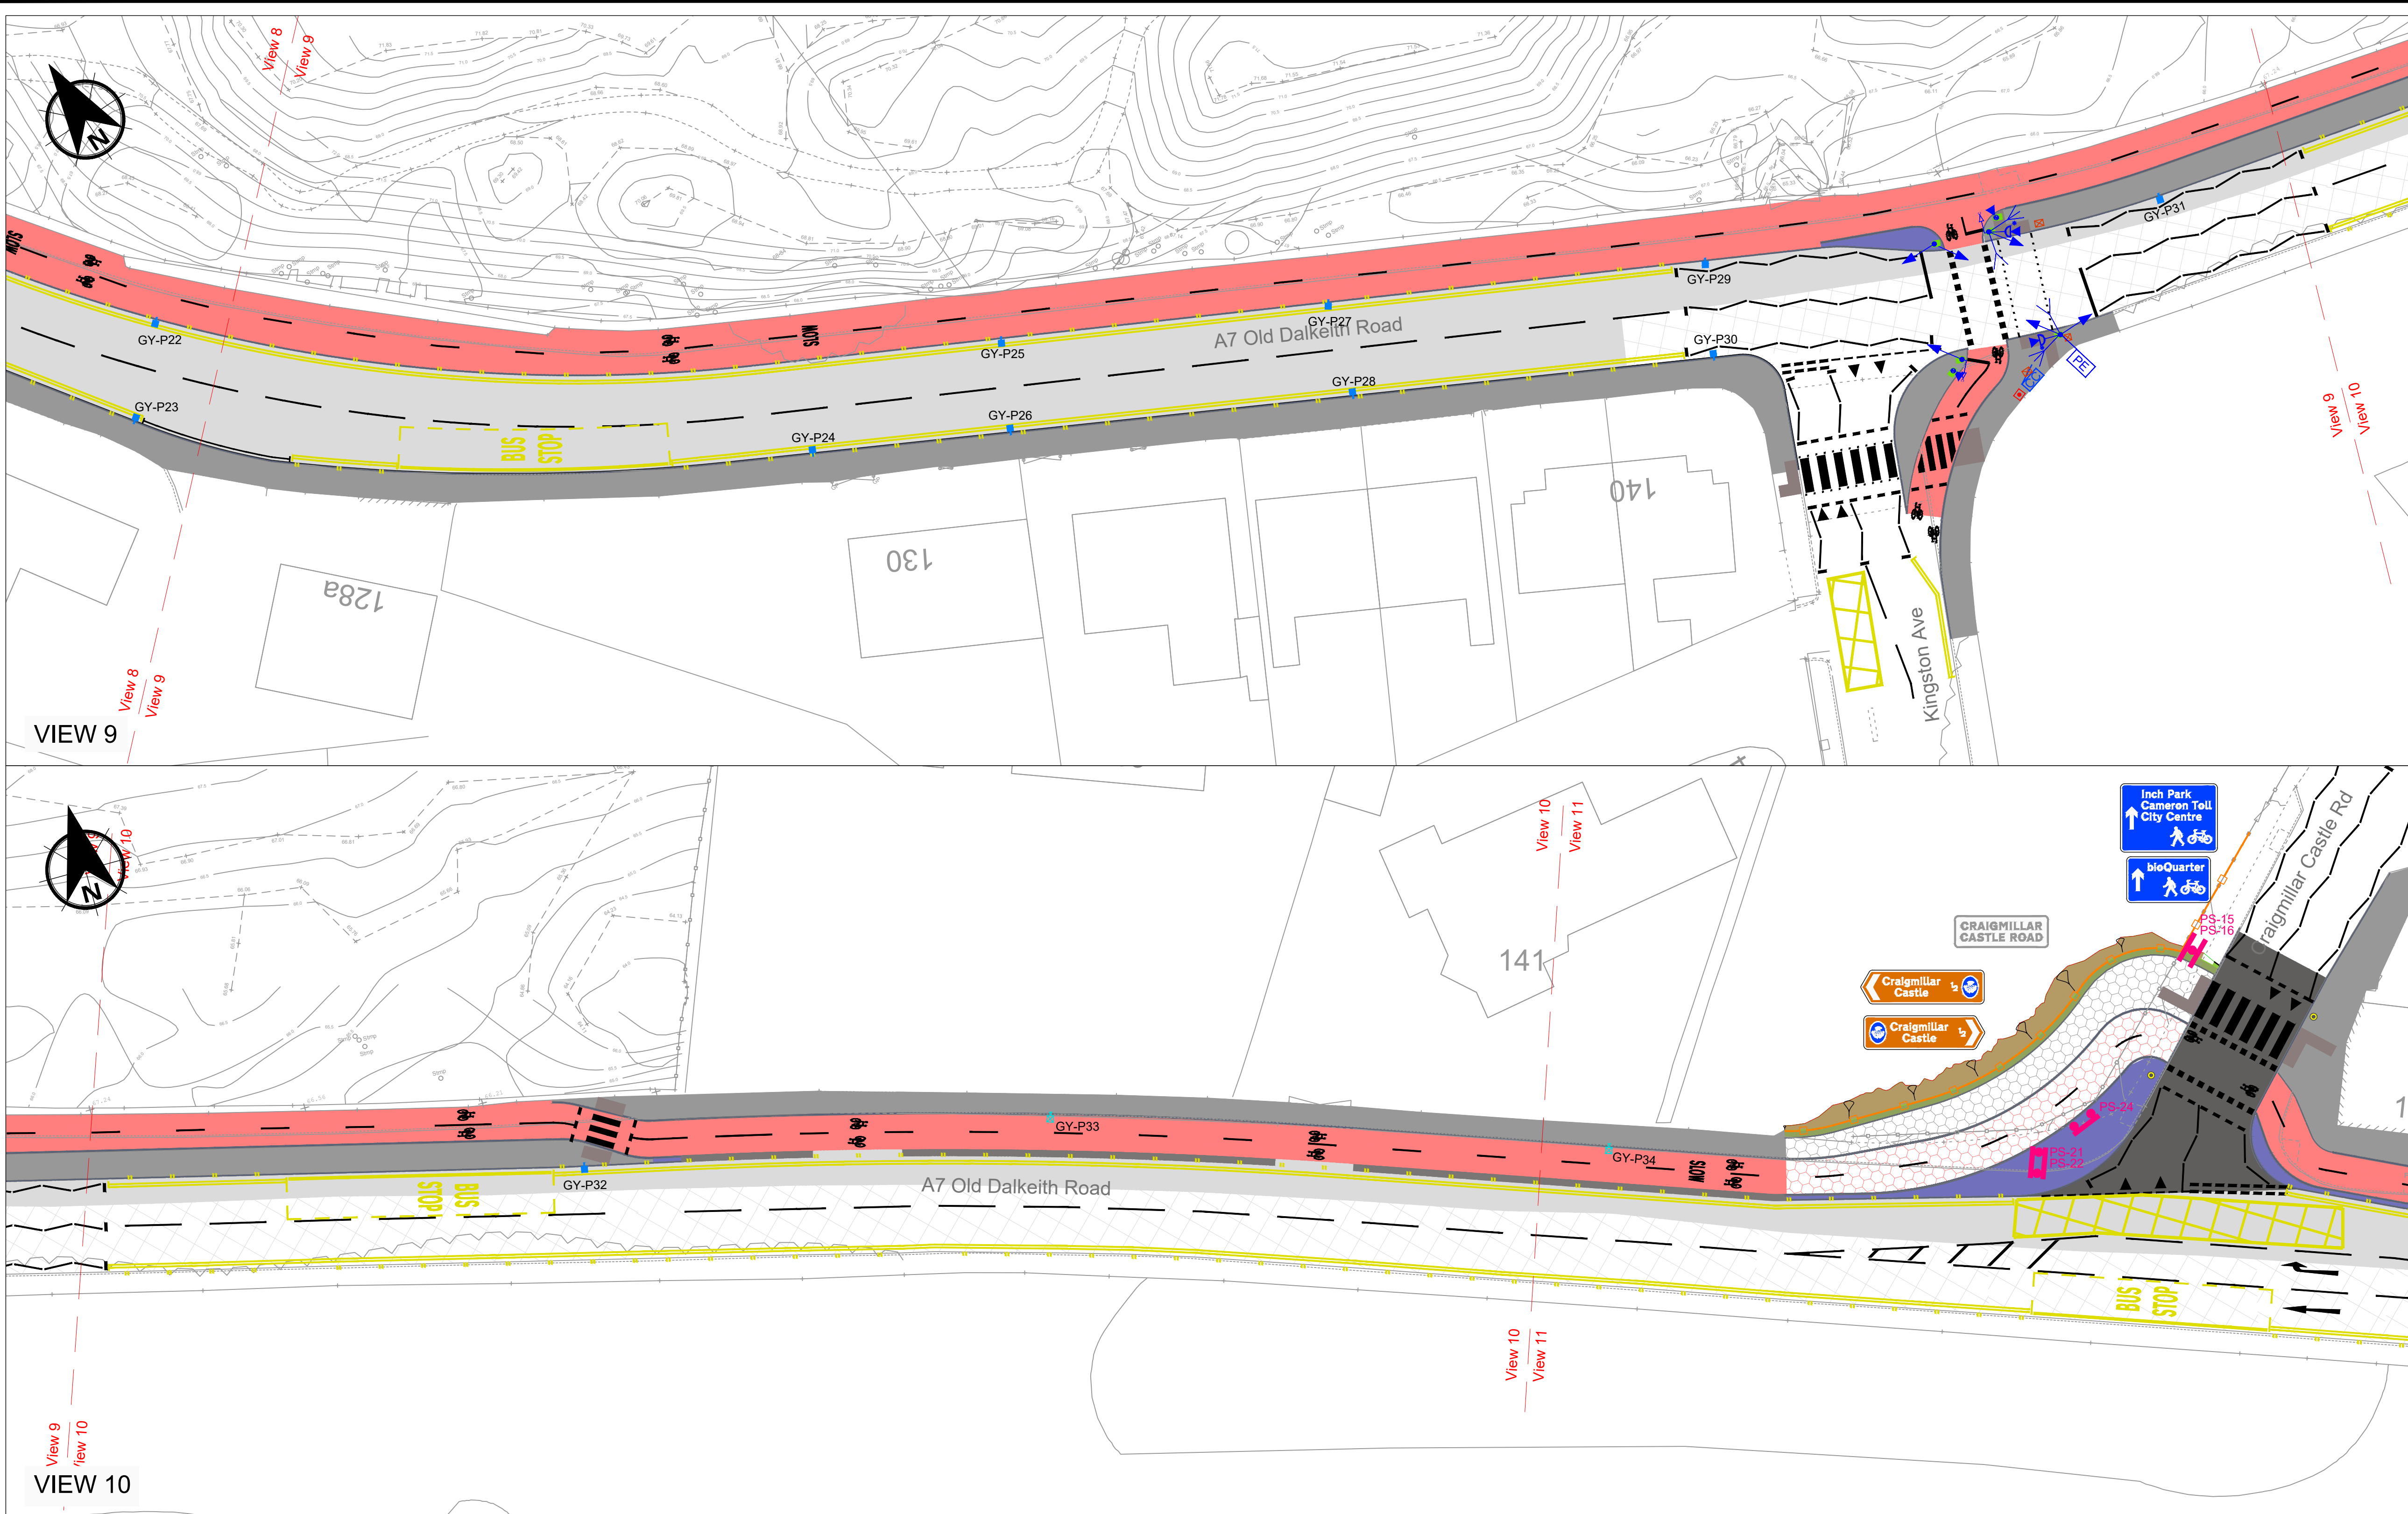

NOTES

- DO NOT SCALE FROM THIS DRAWING MANUALLY OR ELECTRONICALLY.
- THIS DRAWING IS TO BE READ IN CONJUNCTION WITH ALL OTHER RELEVANT PROJECT INFORMATION.
- ALL DIMENSIONS ARE IN METRES UNLESS OTHERWISE STATED.

KEY PLAN

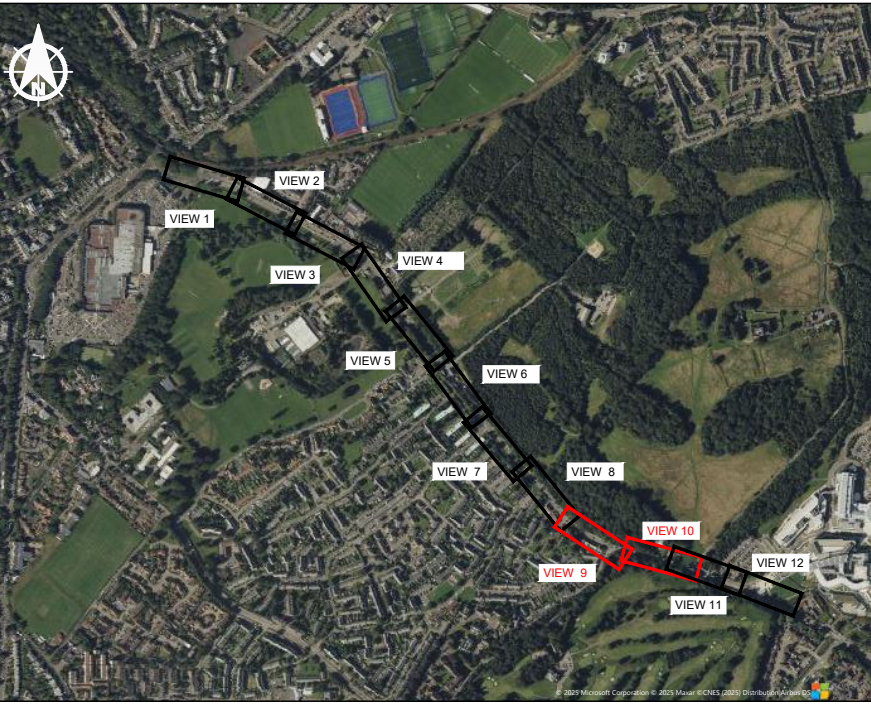

P01	05/05/2025	STAGE 4 - RSA ISSUE	AMc	AB	JM
Rev	Date	Amendment Details	Dr'n	Chk'	App'
This drawing should not be relied on or used in circumstances other than those for which it was originally prepared and for which Sweco UK Limited was commissioned. Sweco UK Limited accepts no responsibility for this drawing to any party other than the person by whom it was commissioned. Any party which breaches the provisions of this disclaimer shall indemnify Sweco UK Limited for all loss or damage arising therefrom. COPYRIGHT © Sweco 2022					
2nd Floor, Quay 2 139 Fountainbridge Edinburgh EH3 9QG Tel: +44 (0)131 550 6300 Web: www.sweco.co.uk					



Client
CAMERON TOLL TO BIOQUARTER ACTIVE TRAVEL ROUTE




Drawing Title
GENERAL ARRANGEMENT LAYOUT SHEET 05 OF 06

Purpose Of Issue PRELIMINARY			
Status S0	Status Description INITIAL STATUS OR WIP		
Drawn AMcN	Designed AMcN	Checked AB	Approved CF
Sheet Size A1	Scale 1:250	Sweco Ref 65206352	Revision P01
Drawing Number 65206352-SWE-S4-XX-D-AT-00105			

KEY - GENERAL ARRANGEMENT

	FOOTWAY		EXISTING DRIVEWAY LOCATIONS		KERB		PROPOSED TRAFFIC SIGNS		PROPOSED ROAD GULLY
	FOOTWAY (HEAVY VEHICLE LOAD)		CARRIAGEWAY RESURFACE		CYCLE SEGREGATION UNIT BUFFER		EXISTING TRAFFIC SIGNAL CONTROL EQUIPMENT		PROPOSED CYCLE TRACK GULLY
	FOOTWAY		CARRIAGEWAY RAISED TABLE		DUTCH ENTRY RAMP KERB		PROPOSED TRAFFIC SIGNAL CONTROL EQUIPMENT		PROPOSED WOODEN FENCING
	CYCLE TRACK		CARRIAGEWAY OVERLAY		BLISTER TACTILE PAVING CONTROLLED CROSSING		450mm x 450mm CHAMBER (TRAFFIC SIGNALS)		BUS STOP SHELTER
	CYCLE TRACK (HEAVY VEHICLE LOAD)		VERGE		BLISTER TACTILE PAVING UNCONTROLLED CROSSING		600mm x 600mm CHAMBER (TRAFFIC SIGNALS)		
	CYCLE TRACK (POROUS PAVING)		EARTHWORKS CUT		'LADDER' TACTILE PAVING		BOLLARD TYPE B1		
	SHARED USE		EARTHWORKS FILL		'TRAMLINE' TACTILE PAVING		BOLLARD TYPE B2		
	PAVED AREAS THAT DO NOT FORM FOOTWAY		EXISTING TREES				YELLOW GLOBE		

SCALE 1 : 250
10m 0 10m

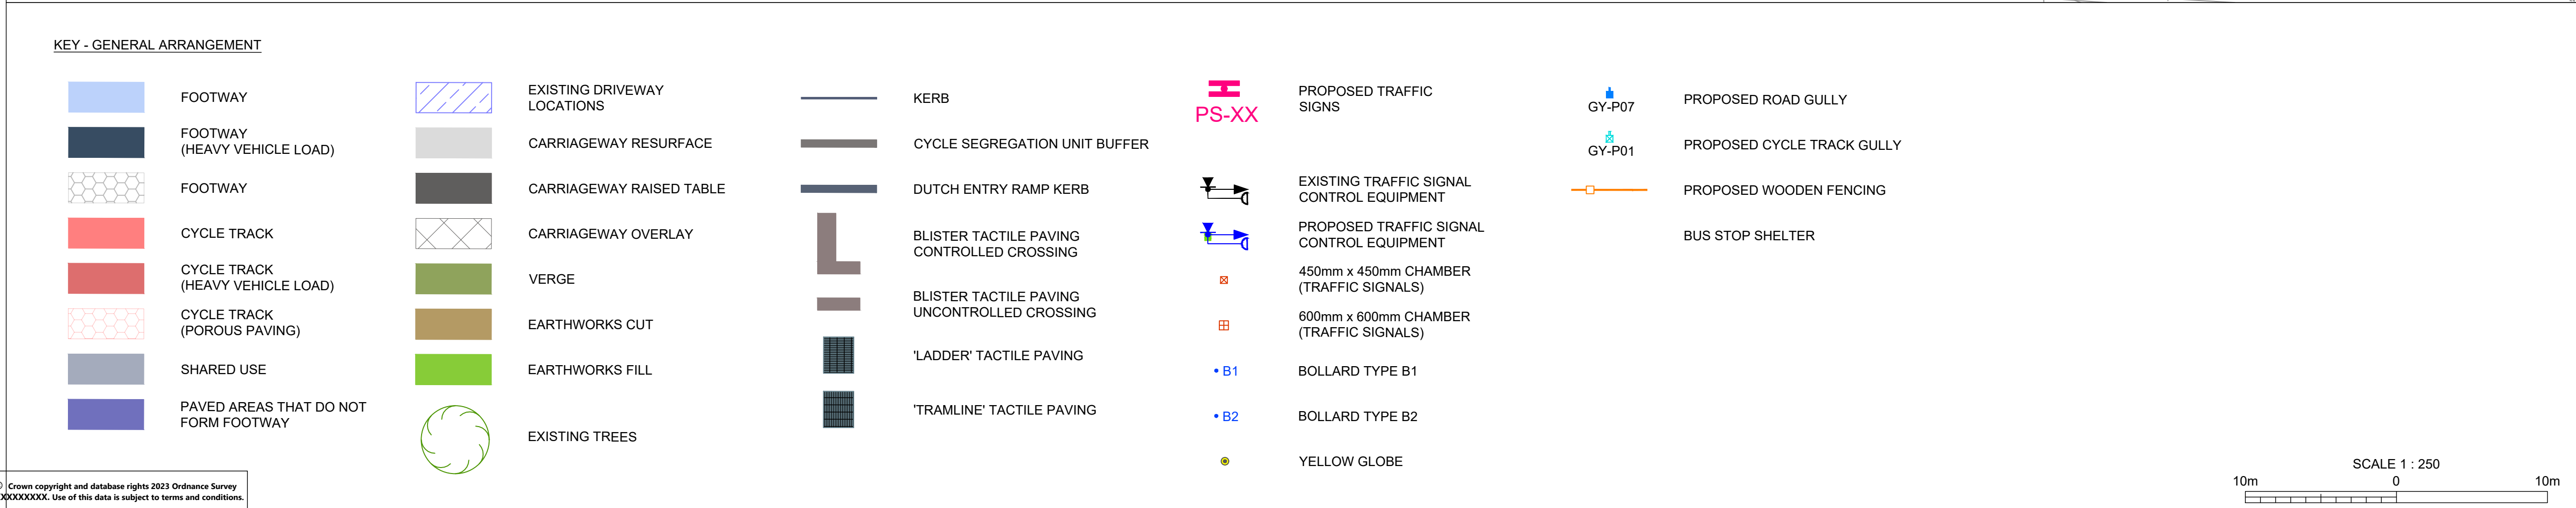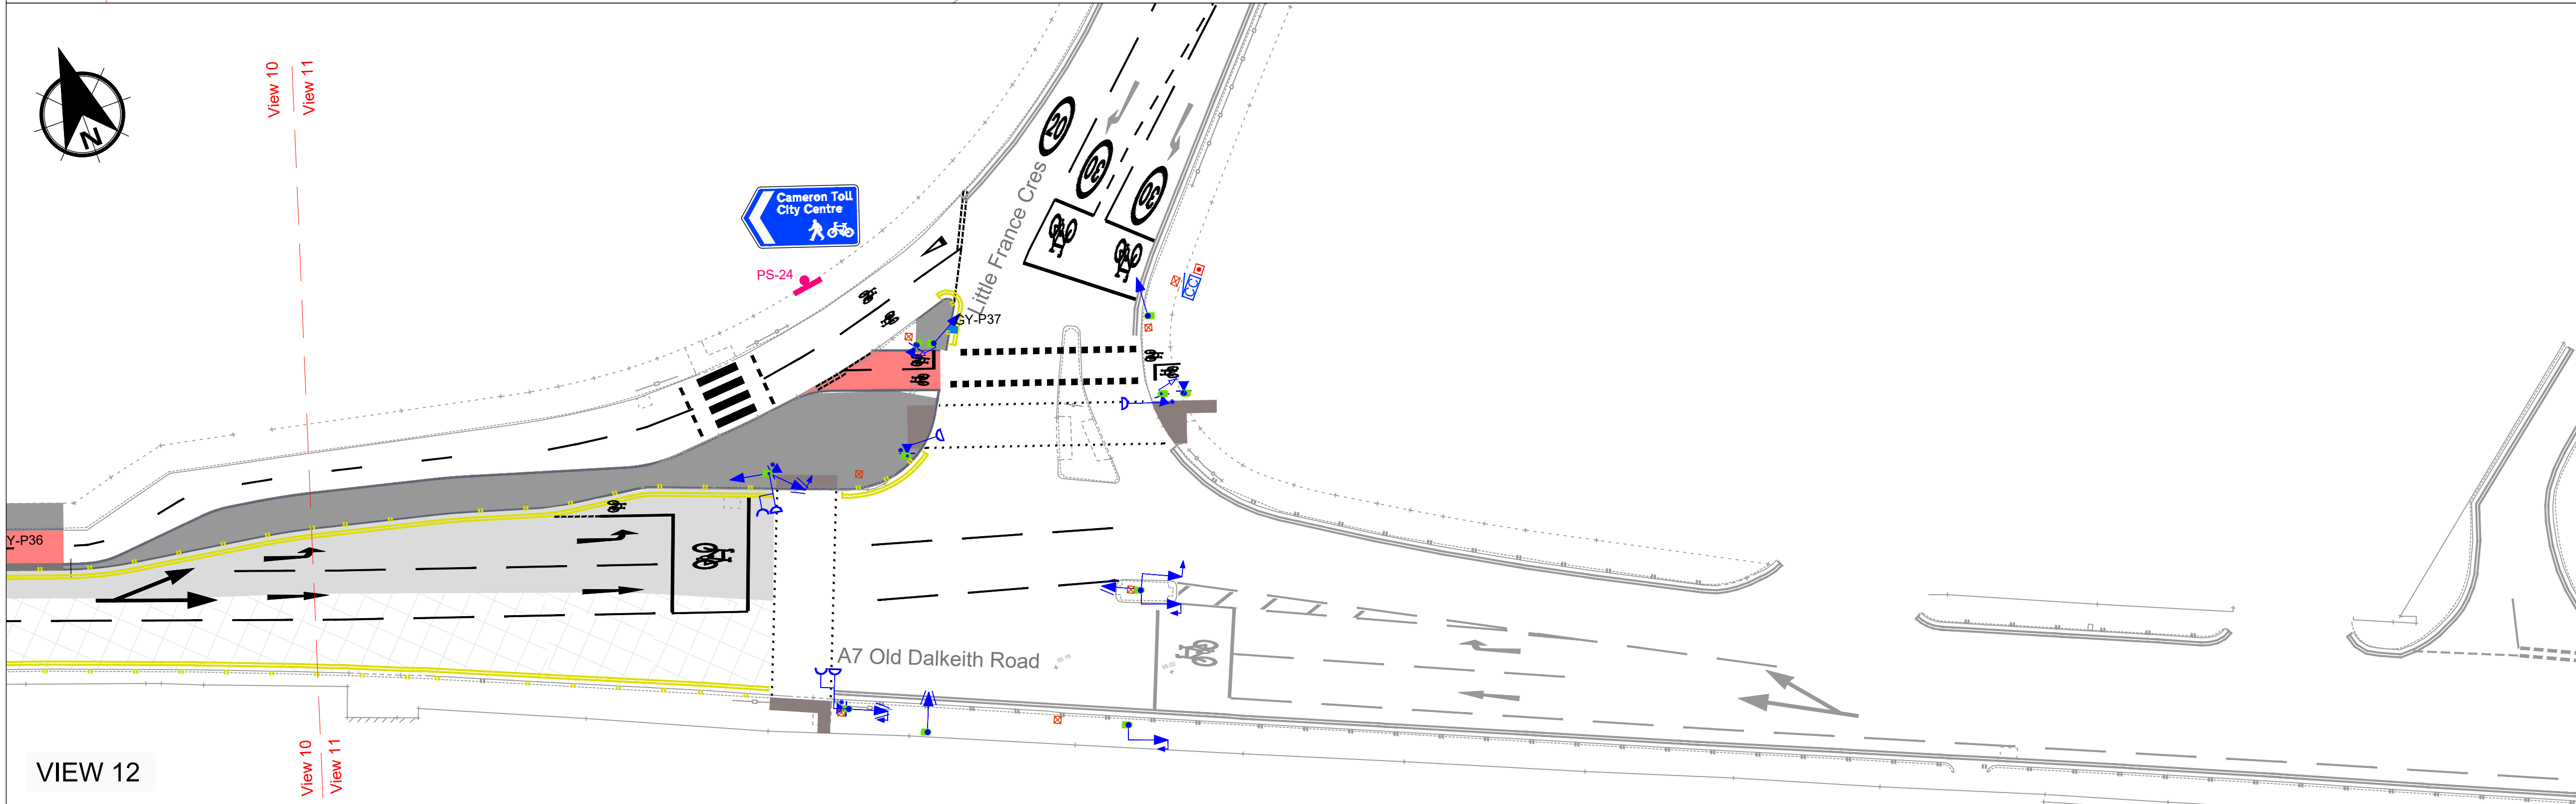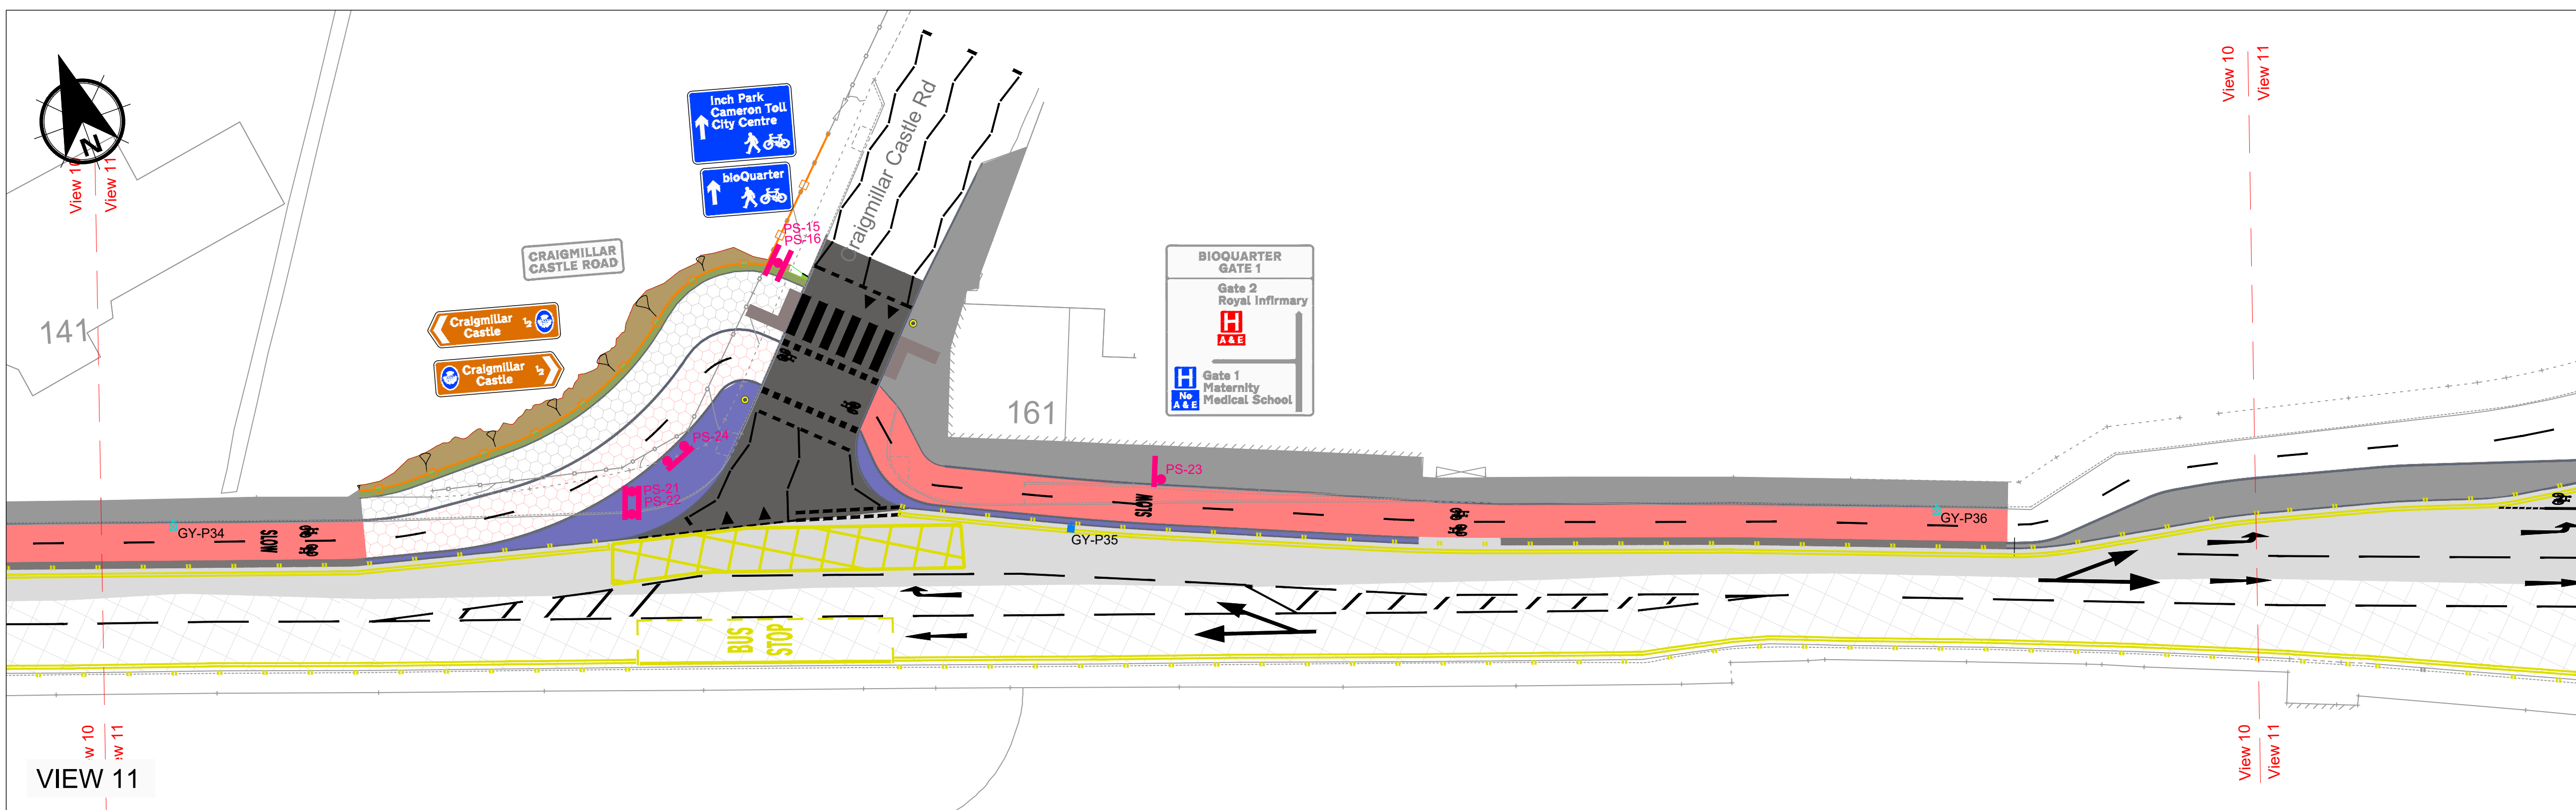

NOTES

- DO NOT SCALE FROM THIS DRAWING MANUALLY OR ELECTRONICALLY.
- THIS DRAWING IS TO BE READ IN CONJUNCTION WITH ALL OTHER RELEVANT PROJECT INFORMATION.
- ALL DIMENSIONS ARE IN METRES UNLESS OTHERWISE STATED.

KEY PLAN



P01	05/05/2025	STAGE 4 - RSA ISSUE	AMc	AB	JM
Rev	Date	Amendment Details	Dr'n	Chk'	App'

This drawing should not be relied on or used in circumstances other than those for which it was originally prepared and for which Sweco UK Limited was commissioned. Sweco UK Limited accepts no responsibility for this drawing to any party other than the person by whom it was commissioned. Any party which breaches the provisions of this disclaimer shall indemnify Sweco UK Limited for all loss or damage arising therefrom.

COPYRIGHT © Sweco 2022

2nd Floor, Quay 2
139 Fountainbridge
Edinburgh
EH3 9QG
Tel: +44 (0)131 550 6300
Web: www.sweco.co.uk

SWECO



Client
CAMERON TOLL TO BIOQUARTER ACTIVE TRAVEL ROUTE

Drawing Title
GENERAL ARRANGEMENT LAYOUT SHEET 06 OF 06

Purpose Of Issue PRELIMINARY			
Status S0	Status Description INITIAL STATUS OR WIP		
Drawn AMcN	Designed AMcN	Checked AB	Approved CF
Sheet Size A1	Scale 1:250	Sweco Ref 65206352	Revision P01
Drawing Number 65206352-SWE-S4-XX-D-AT-00106			